
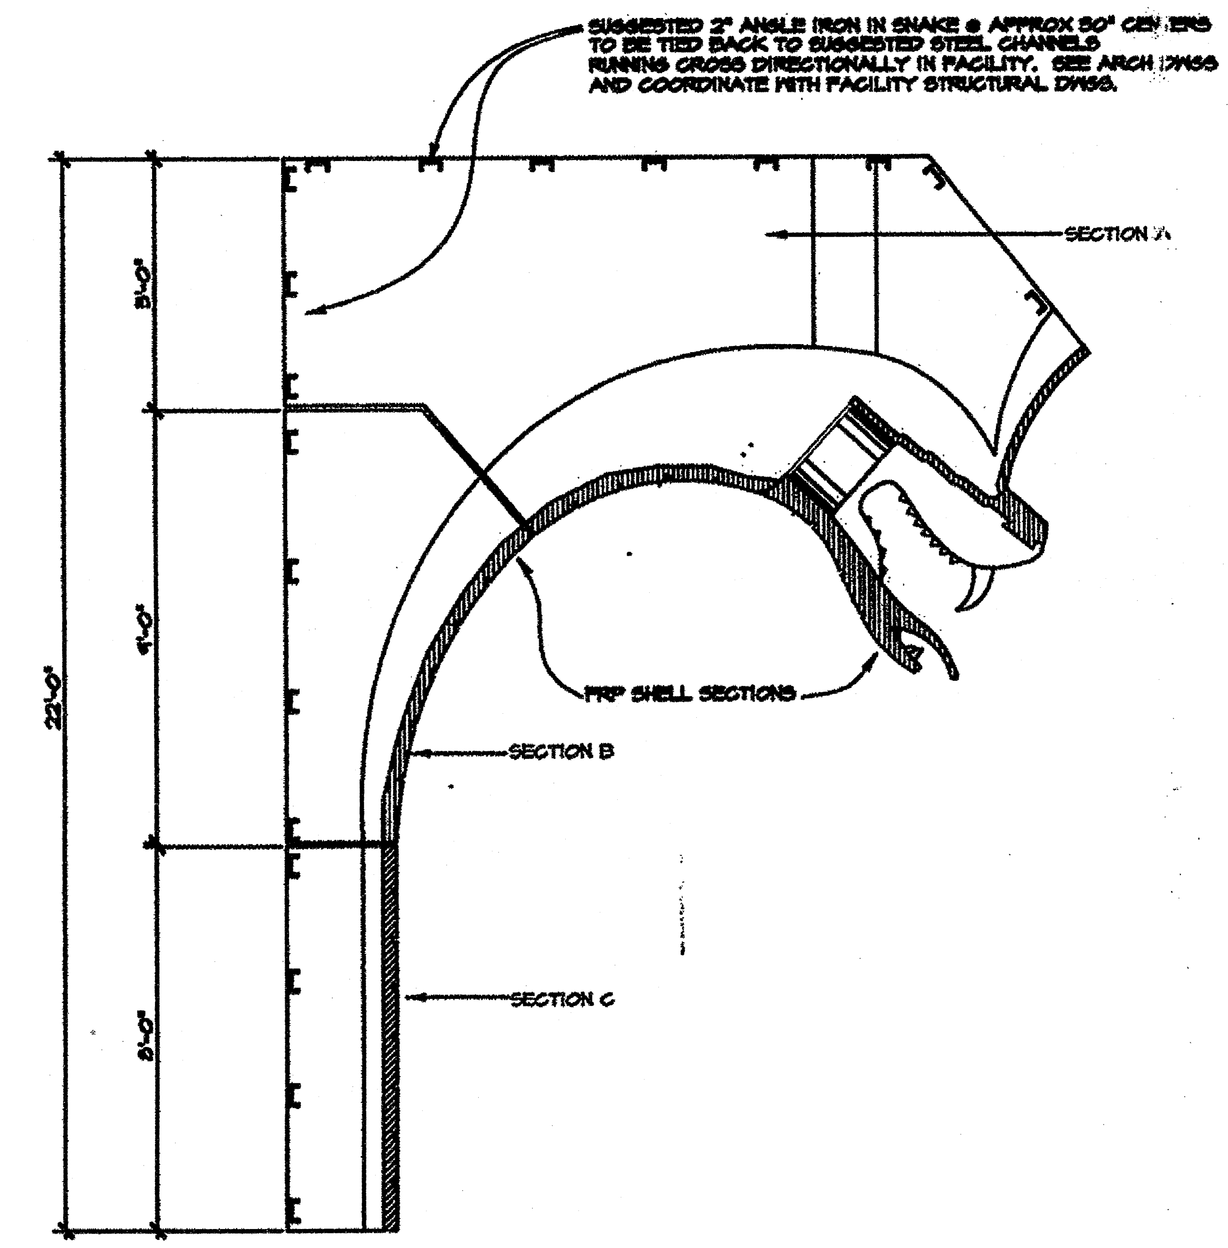



CROSS SECTION SCENE 8 — SNAKE COLUMN (C) D-8-05 | D-8-05

SCALE: 1/2"-1'-0"

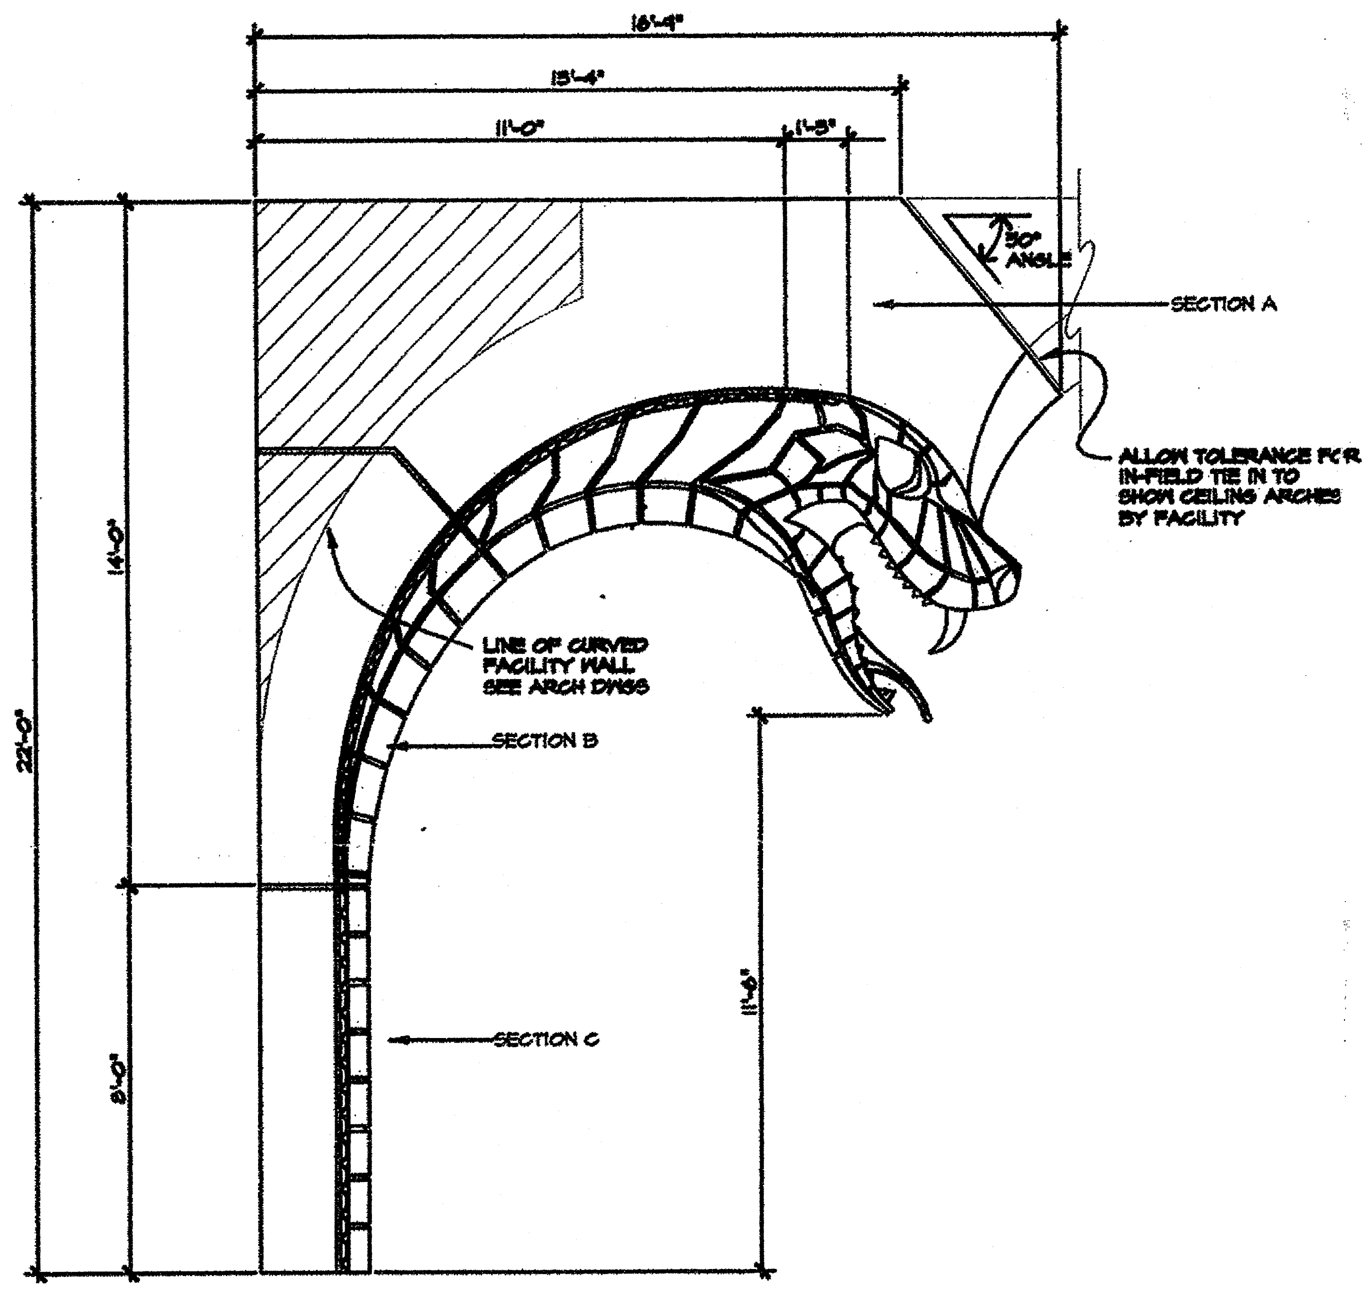


ELEVATION SCENE 8 — SNAKE COLUMN (B) D-8-05 | D-8-05

SCALE: 1/2"-1'-0"

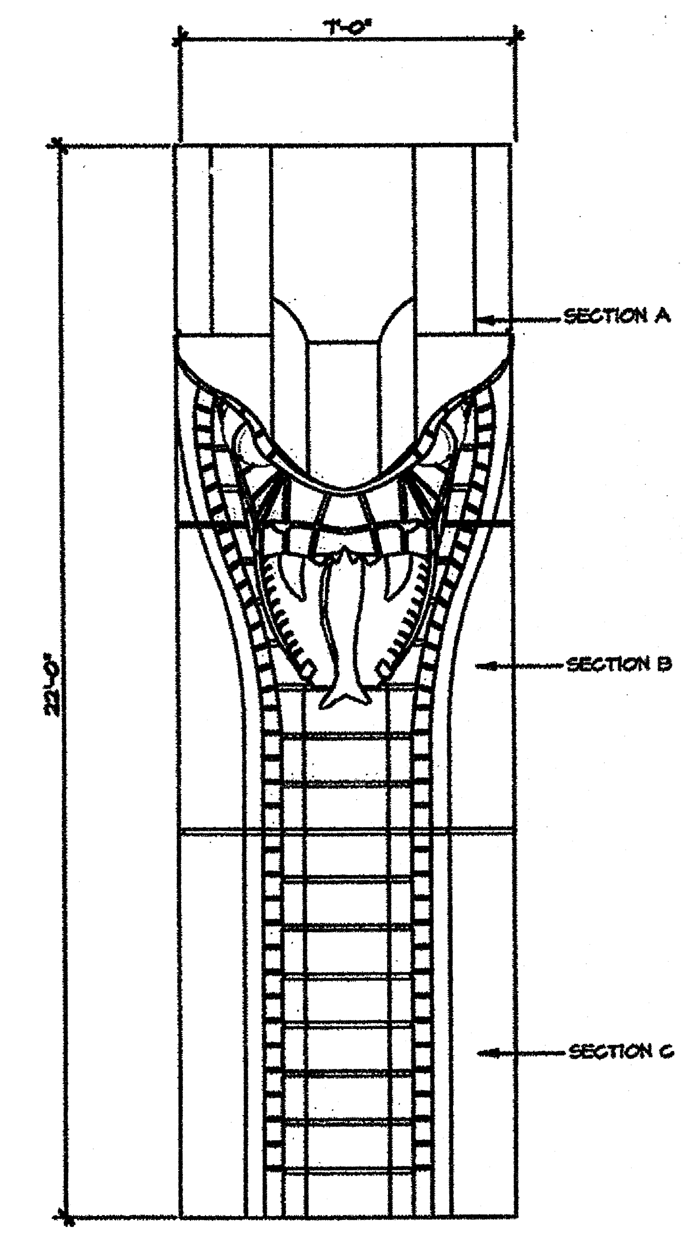


ELEVATION SCENE 8 — SNAKE COLUMN (A) D-8-05 | D-8-05

SCALE: 1/2"-1'-0"

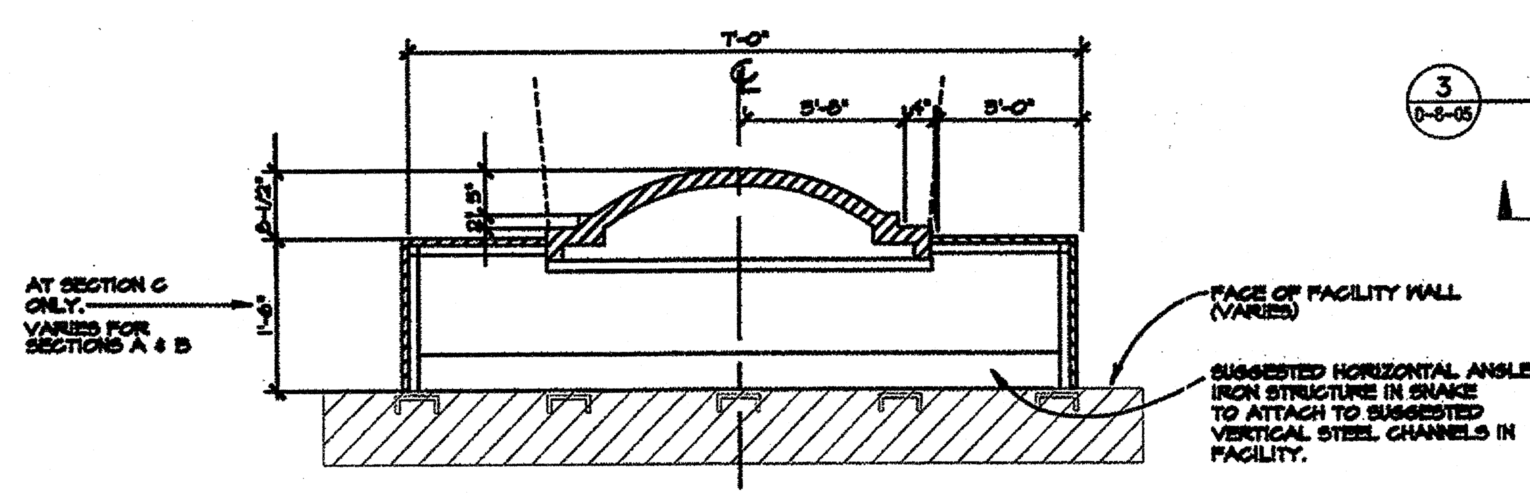

PLAN/DETAIL SCENE 8 (3) D-8-05 | D-8-05

SCALE: 1"=1'-0"

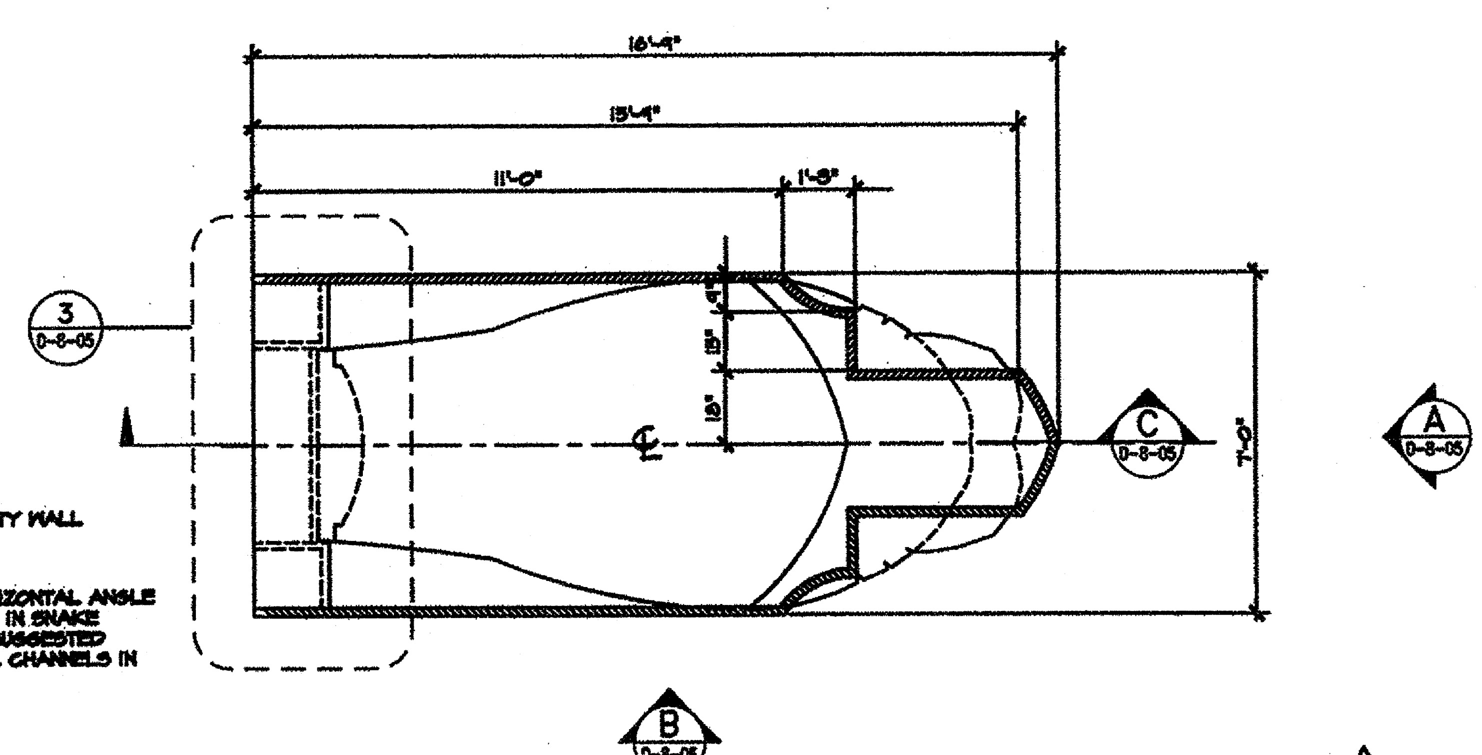

PLAN: SNAKE COLUMN — SNAKE TEMPLE (2) D-8-01 | D-8-05

SCALE: 1/2'-1'-0"

OF/01 8-01A · OF/01 8-01B · OF/01 8-01C △1

NOTE:

△1

- MAKE TOTAL OF 4 (FOUR) COLUMNS IN THE FOLLOWING COMBINATIONS:

SCENE 8:

1) MAKE 2 COLUMNS WITH COMPLETE A,B,C SECTIONS (OF/01 8-01A) (OF/01 8-01B)

2) MAKE 1 COLUMN WITH SECTION A AND BROKEN OFF SECTION B (OF/01 8-01C)

3) MAKE 1 COLUMN 'COLLAPSED' ON THE GROUND WITH COMPLETE A,B,C SECTIONS MODIFIED TO APPEAR AS SOLID STONEWORK. SEE D-8-05 (OF/01 8-01D)

- REFER TO MODEL AND ART DIRECTOR FOR CHARACTER FINISH AND SPECIFIC DELINEATION OF 'BROKEN' COLUMNS

GENERAL NOTES:

- SHOW SET DRAWINGS SERVE AS A COORDINATION TOOL DESCRIBING THE FORM AND DESIGN OF THE SHOW. FINAL FINISH AND CHARACTER IS DETERMINED BY THE ART DIRECTOR.
- REFER TO MODEL AND ILLUSTRATIONS FOR GENERAL ART DIRECTION AND INTENT (CHARACTER AND THEMING).
- REFER TO FACILITY DRAWINGS FOR CURRENT STRUCTURAL AND ARCHITECTURAL INFORMATION.

ISSUE NO.	APP'D BY	DATE	ISSUED FOR
1		8/24/93	RELEASE FOR PRODUCTION
2		12/10/93	FACILITY COMPLETION PACKAGE
△1		9/24/93	OF/01 RENUMBERING

NOTICES:

THE DATA IN THIS DOCUMENT INCORPORATE PROPRIETARY RIGHTS OF WALT DISNEY IMAGINEERING, 1401 FLOWER STREET, GLENDALE, CALIFORNIA 91221-5020. ANY PARTY ACCEPTING THIS DOCUMENT DOES SO IN CONFIDENCE AND AGREES THAT IT SHALL NOT BE DUPLICATED, IN WHOLE OR IN PART, NOR DISCLOSED TO OTHERS, WITHOUT THE WRITTEN CONSENT OF WALT DISNEY IMAGINEERING.

CONTRACTOR SHALL VERIFY ALL CONDITIONS ON JOB SITE & NOTIFY THE THE PROJECT ENGINEER OF ANY VARIATIONS FROM DIMENSIONS SHOWN ON THESE DRAWINGS BEFORE PROCEEDING WITH ANY CONSTRUCTION.

KEY PERSONS AND APPROVALS

PROJECT MANAGER: DAVID TODD	DRAWN: CLAPPERTON/ROBERTS
FACILITY DESIGN MANAGER: VAL USLE	CHECKED:
PROJECT SHOW PRODUCER: SUSAN BONDS	APPROVED:
PROJECT SHOW SET DESIGNER: DAVID EDMINSTER	DATE: 9/29/93 — C.F. No. D-8-05

Walt Disney Imagineering — 1401 Flower Street, Glendale, CA 91221-5020 (818) 544-6500

PROJECT DESIGNED FOR: Disneyland® ANAHEIM, CALIFORNIA

PROJECT AREA: ADVENTURELAND

UNIT NAME: INDIANA JONES EXPEDITIONS

W.B.S. NO.:

SHEET TITLE: SCENE 8: SNAKE DETAILS THE SNAKE TEMPLE

PHASE: CD — PROJECT CODE NUMBER:

DRAWING NO.: D-8-05 — REVISION NO.: △1

NAME: P:\SHARED\INDY\AF\DD\WF\SC8\D-8-05.DWG DATE: DEC 08, 1993 TIME: 9:08 AM